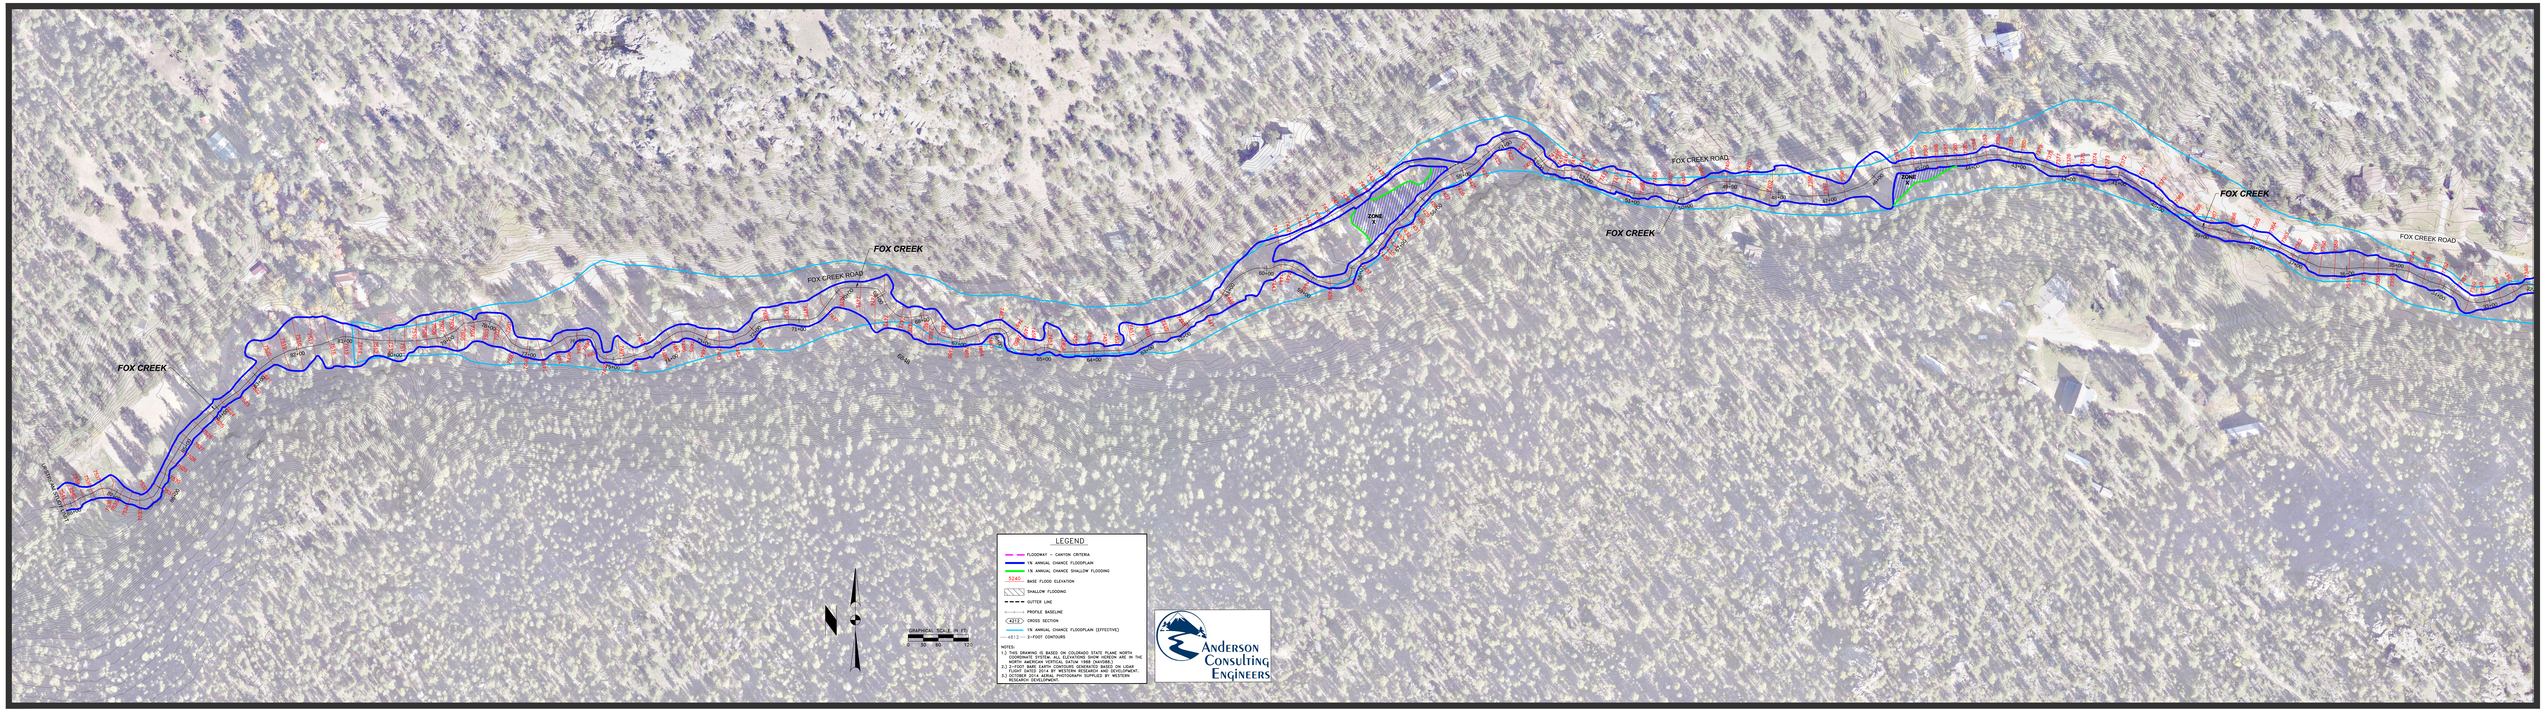
FOX CREEK
FOX CREEK ROAD
FOX CREEK
FOX CREEK ROAD
FOX CREEK
FOX CREEK ROAD
FOX CREEK
ZONE A
ZONE A
LEGEND
FLOODWAY – CANYON CRITERIA
1% ANNUAL CHANCE FLOODPLAIN
1% ANNUAL CHANCE SHALLOW FLOODING
BASE FLOOD ELEVATION
SHALLOW FLOODING
GUTTER LINE
PROFILE BASELINE
CROSS SECTION
1% ANNUAL CHANCE FLOODPLAIN (EFFECTIVE)
2-FOOT CONTOURS
NOTES:
1.) THIS DRAWING IS BASED ON COLORADO STATE PLANE NORTH ZONE, NAD83 (2011) AND ALL ELEVATIONS ARE BASED ON THE NORTH AMERICAN VERTICAL DATUM 1988 (NAVD88).
2.) 2-FOOT BARE EARTH CONTOURS GENERATED BASED ON LIDAR DATA COLLECTED BY WESTERN RESEARCH DEVELOPMENT, INC.
3.) OCTOBER 2014 AERIAL PHOTOGRAPH SUPPLIED BY WESTERN RESEARCH DEVELOPMENT.
GRAPHICAL SCALE IN FEET
0 30 60 120
ANDERSON CONSULTING ENGINEERS